PROTON STREET NORTH

EXISTING TREES WITHIN SIGHT LINES TO BE REMOVED

9m UNOBSTRUCTED SIGHT LINE

SIB 1331

FUTURE GO STATION LOCATION

PART 1

TRAILER PARKING LOT

STORM WATER MANAGMENT UNDER PARKING LOT

PART 2

HORSE TIE

8m x 12m BARN

INDUSTRIAL BUILDING

PART 2, 16R-9721 PIN 37315-0136

BUGGY PARKING

BUGGY TURN AROUND

PART 7

PART 5

EXISTING GRAVEL TRAIL

DARK SKY PATH LIGHTING @ 25m O.C. AND 2m CLEAR FROM PATH

GARDEN PLOTS

LOT 22B CONCESSION 2

MODIFIED TRAIL WITH CURVES FOR TRAFFIC CALMING

PART 8

PART 6

IB 1331

SIB 1523 0.10 SOUTH

NEW HEALTH CENTRE
24.5m x 40-50m

STORM WATER MANAGMENT UNDER PARKING LOT

PART 18

STAFF PARKING

FIRE FIGHTER ACCESS

PART 1, 16R-5418 PART 1, 16R-9721 PIN 37315-0135

20 MIN. DROP OFF/ PICK-UP

9m UNOBSTRUCTED SIGHT LINE

SIB DISTURBED 0.33 SW N.T.S.

GREY STREET N

PIN 37267-0248

BY REGISTERED PLAN 480

DUNDALK STREET

BY REGISTERED PLAN 480

DRAWING NOTES:

1. This drawing is the exclusive property of Lloyd Hunt, Architect and the reproduction of any part without prior written consent of this office is strictly prohibited.
2. The contractor shall verify all dimensions, levels, and datums on site and report any discrepancies or omissions to this office prior to construction.
3. This drawing is to be read and understood in conjunction with all other plans and documents applicable to this project.
4. Do not scale the drawings.

NO.	ISSUE / REVISION	DATE
1	PRELIMINARY SITE PLAN "SCHEME A"	20.04.20
2	PRELIMINARY SITE PLAN "SCHEME B"	20.04.27
3	UPDATED WITH LEGAL INFORMATION	20.05.01
4	SITE PLAN REVISIONS	20.06.18
5	SITE PLAN REVISIONS	20.06.22
6	SITE PLAN REVISIONS	21.05.17

KEY PLAN:



TRUE NORTH:

PARKING SUMMARY

PARKING DESIGNATION	NUMBER OF PARKING SPACES
PUBLIC PARKING LOT	43 SPACES
TRAILER PARKING LOT	6 SPACES
BUGGY PARKING LOT	5 SPACES
STAFF PARKING LOT	26 SPACES
ROAD SIDE PARKING	7 SPACES
BARRIER FREE PARKING	4 SPACES
TOTAL: 91 SPACES	


LLOYD HUNT ARCHITECT
21 station street
GLEN HURON ontario L0M 1L0
705 466 3111

Client: **DUNDALK COMMUNITY HEALTH CENTRE**

PROTON STREET
DUNDALK, Ontario

Drawing Title: SITE PLAN

Drawn By	Checked By	Drawing No.
E.B.	L.H.	SP-01
Scale: 1:200	Project No.: 20.587	

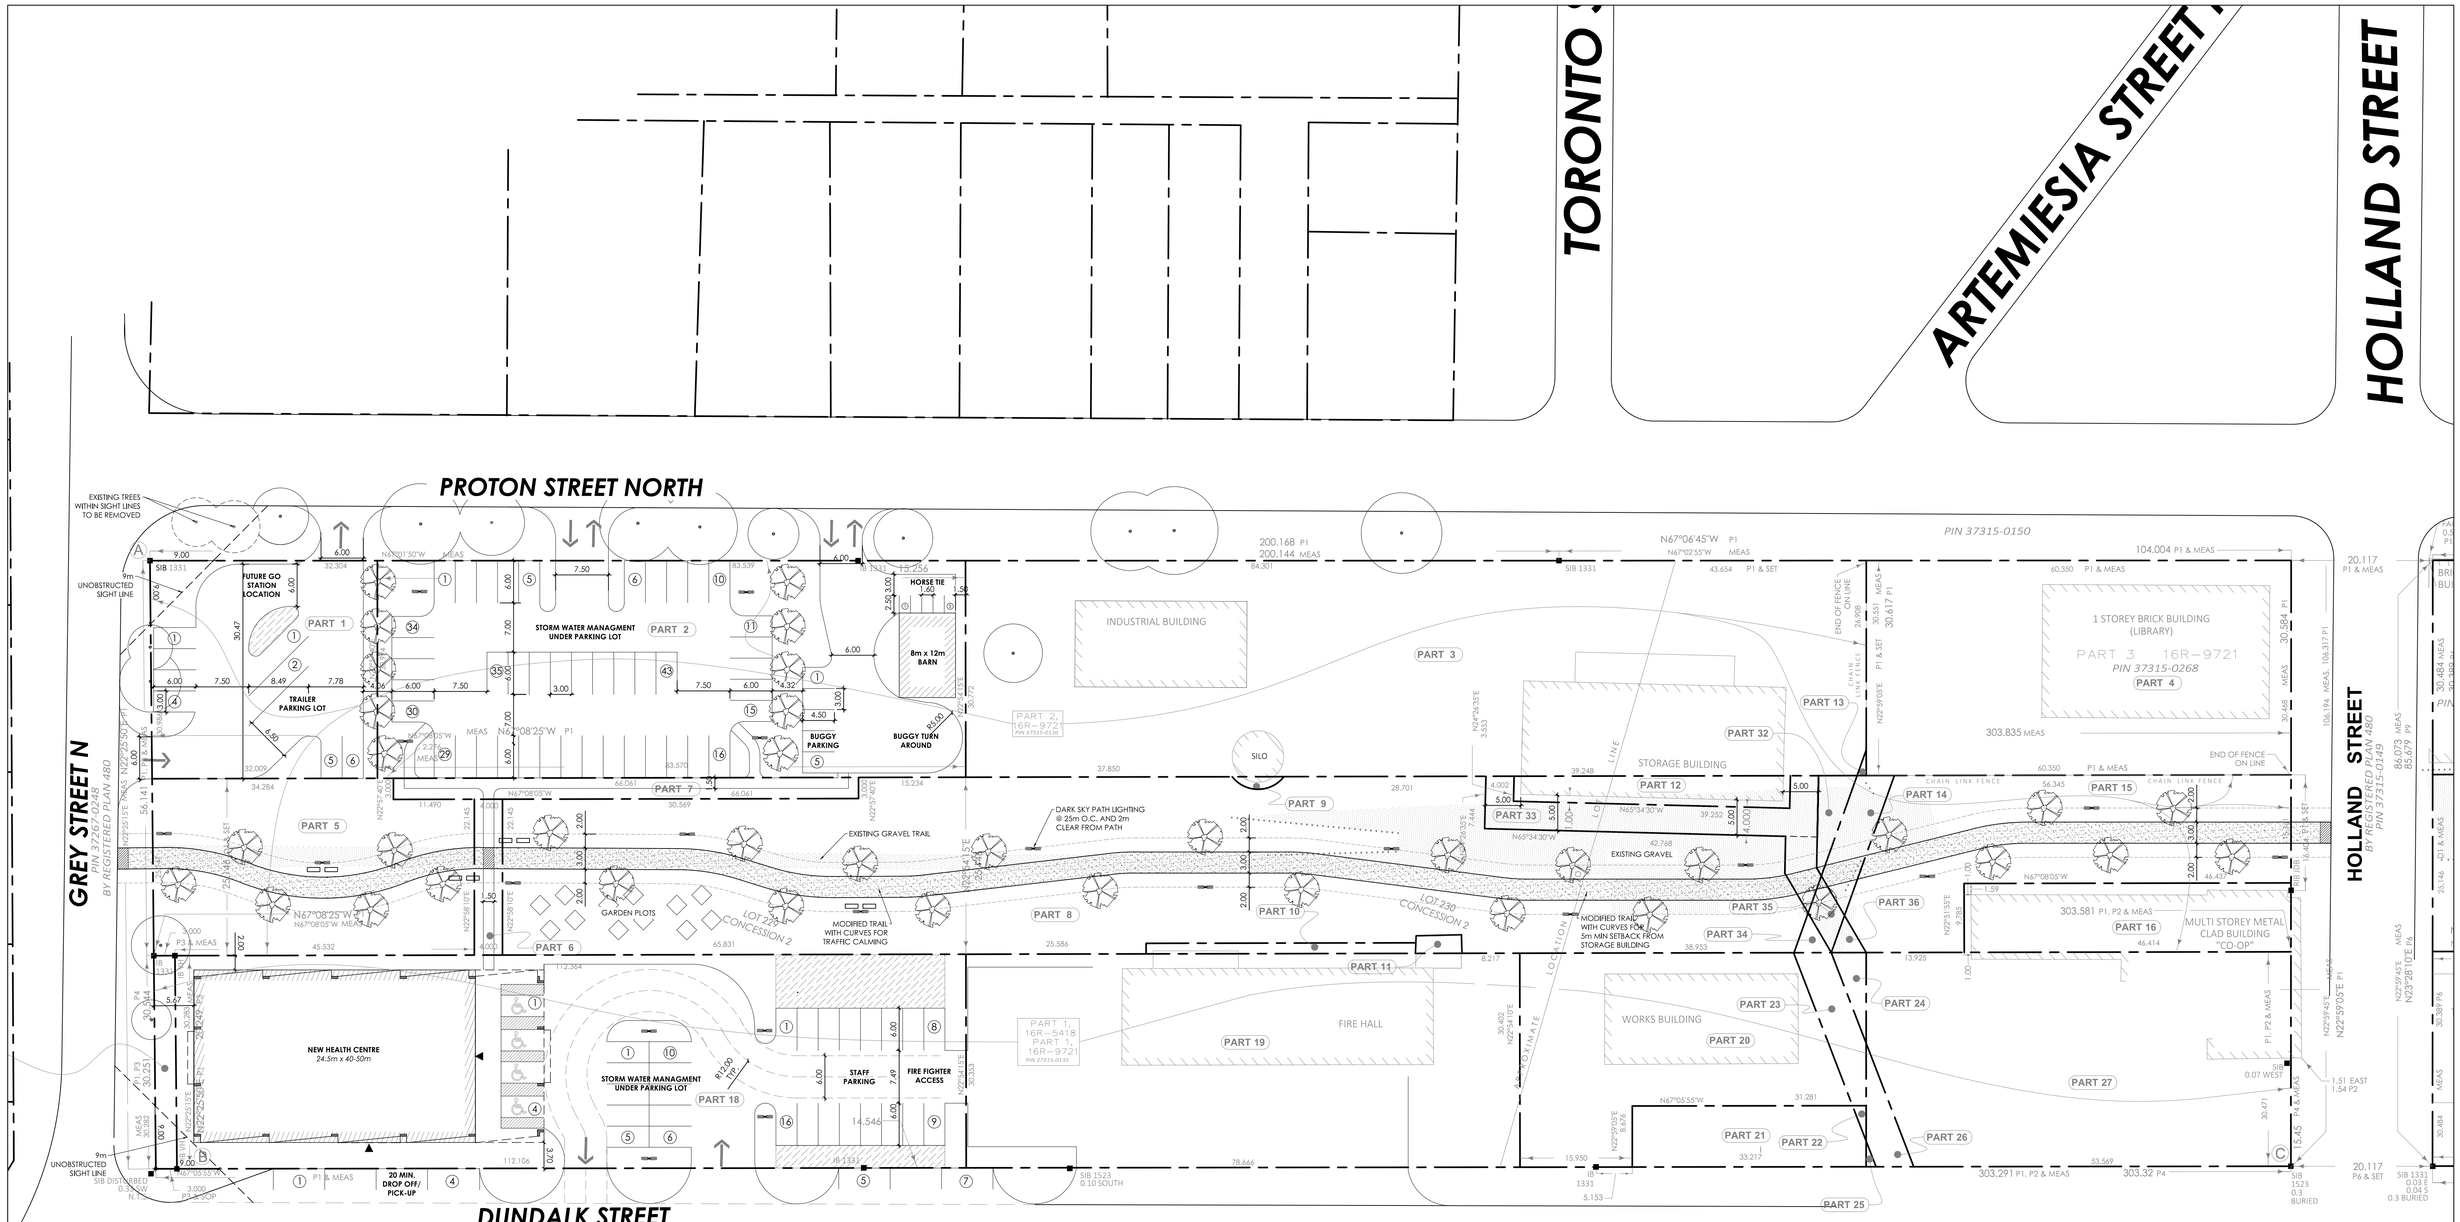

DRAWING NOTES:
1. This drawing is the exclusive property of Lloyd Hunt, Architect and the reproduction of any part without prior written consent of this office is strictly prohibited.
2. The contractor shall verify all dimensions, levels, and datums on site and report any discrepancies or omissions to this office prior to construction.
3. This drawing is to be read and understood in conjunction with all other plans and documents applicable to this project.
4. Do not scale the drawings.

NO.	ISSUE / REVISION	DATE
1	PRELIMINARY SITE PLAN "SCHEME A"	20.04.20
2	PRELIMINARY SITE PLAN "SCHEME B"	20.04.27
3	UPDATED WITH LEGAL INFORMATION	20.05.01
4	SITE PLAN REVISIONS	20.06.18
5	SITE PLAN REVISIONS	20.06.22
6	SITE PLAN REVISIONS	21.05.17

KEY PLAN:



TRUE NORTH:

PARKING SUMMARY	
PARKING DESIGNATION	NUMBER OF PARKING SPACES
PUBLIC PARKING LOT	43 SPACES
TRAILER PARKING LOT	6 SPACES
BUGGY PARKING LOT	5 SPACES
STAFF PARKING LOT	26 SPACES
ROAD SIDE PARKING	7 SPACES
BARRIER FREE PARKING	4 SPACES
TOTAL: 91 SPACES	

LLOYD HUNT
ARCHITECT
21 stanton street
GLEN HURON ontario L0M 1L0
705 466 3111

Client

DUNDALK COMMUNITY HEALTH CENTRE

PROTON STREET
DUNDALK, Ontario

Drawing Title

SITE PLAN

Drawn By	Checked By	Drawing No.
E.B.	L.H.	SP-02
Scale 1:400	Project No. 20.587	