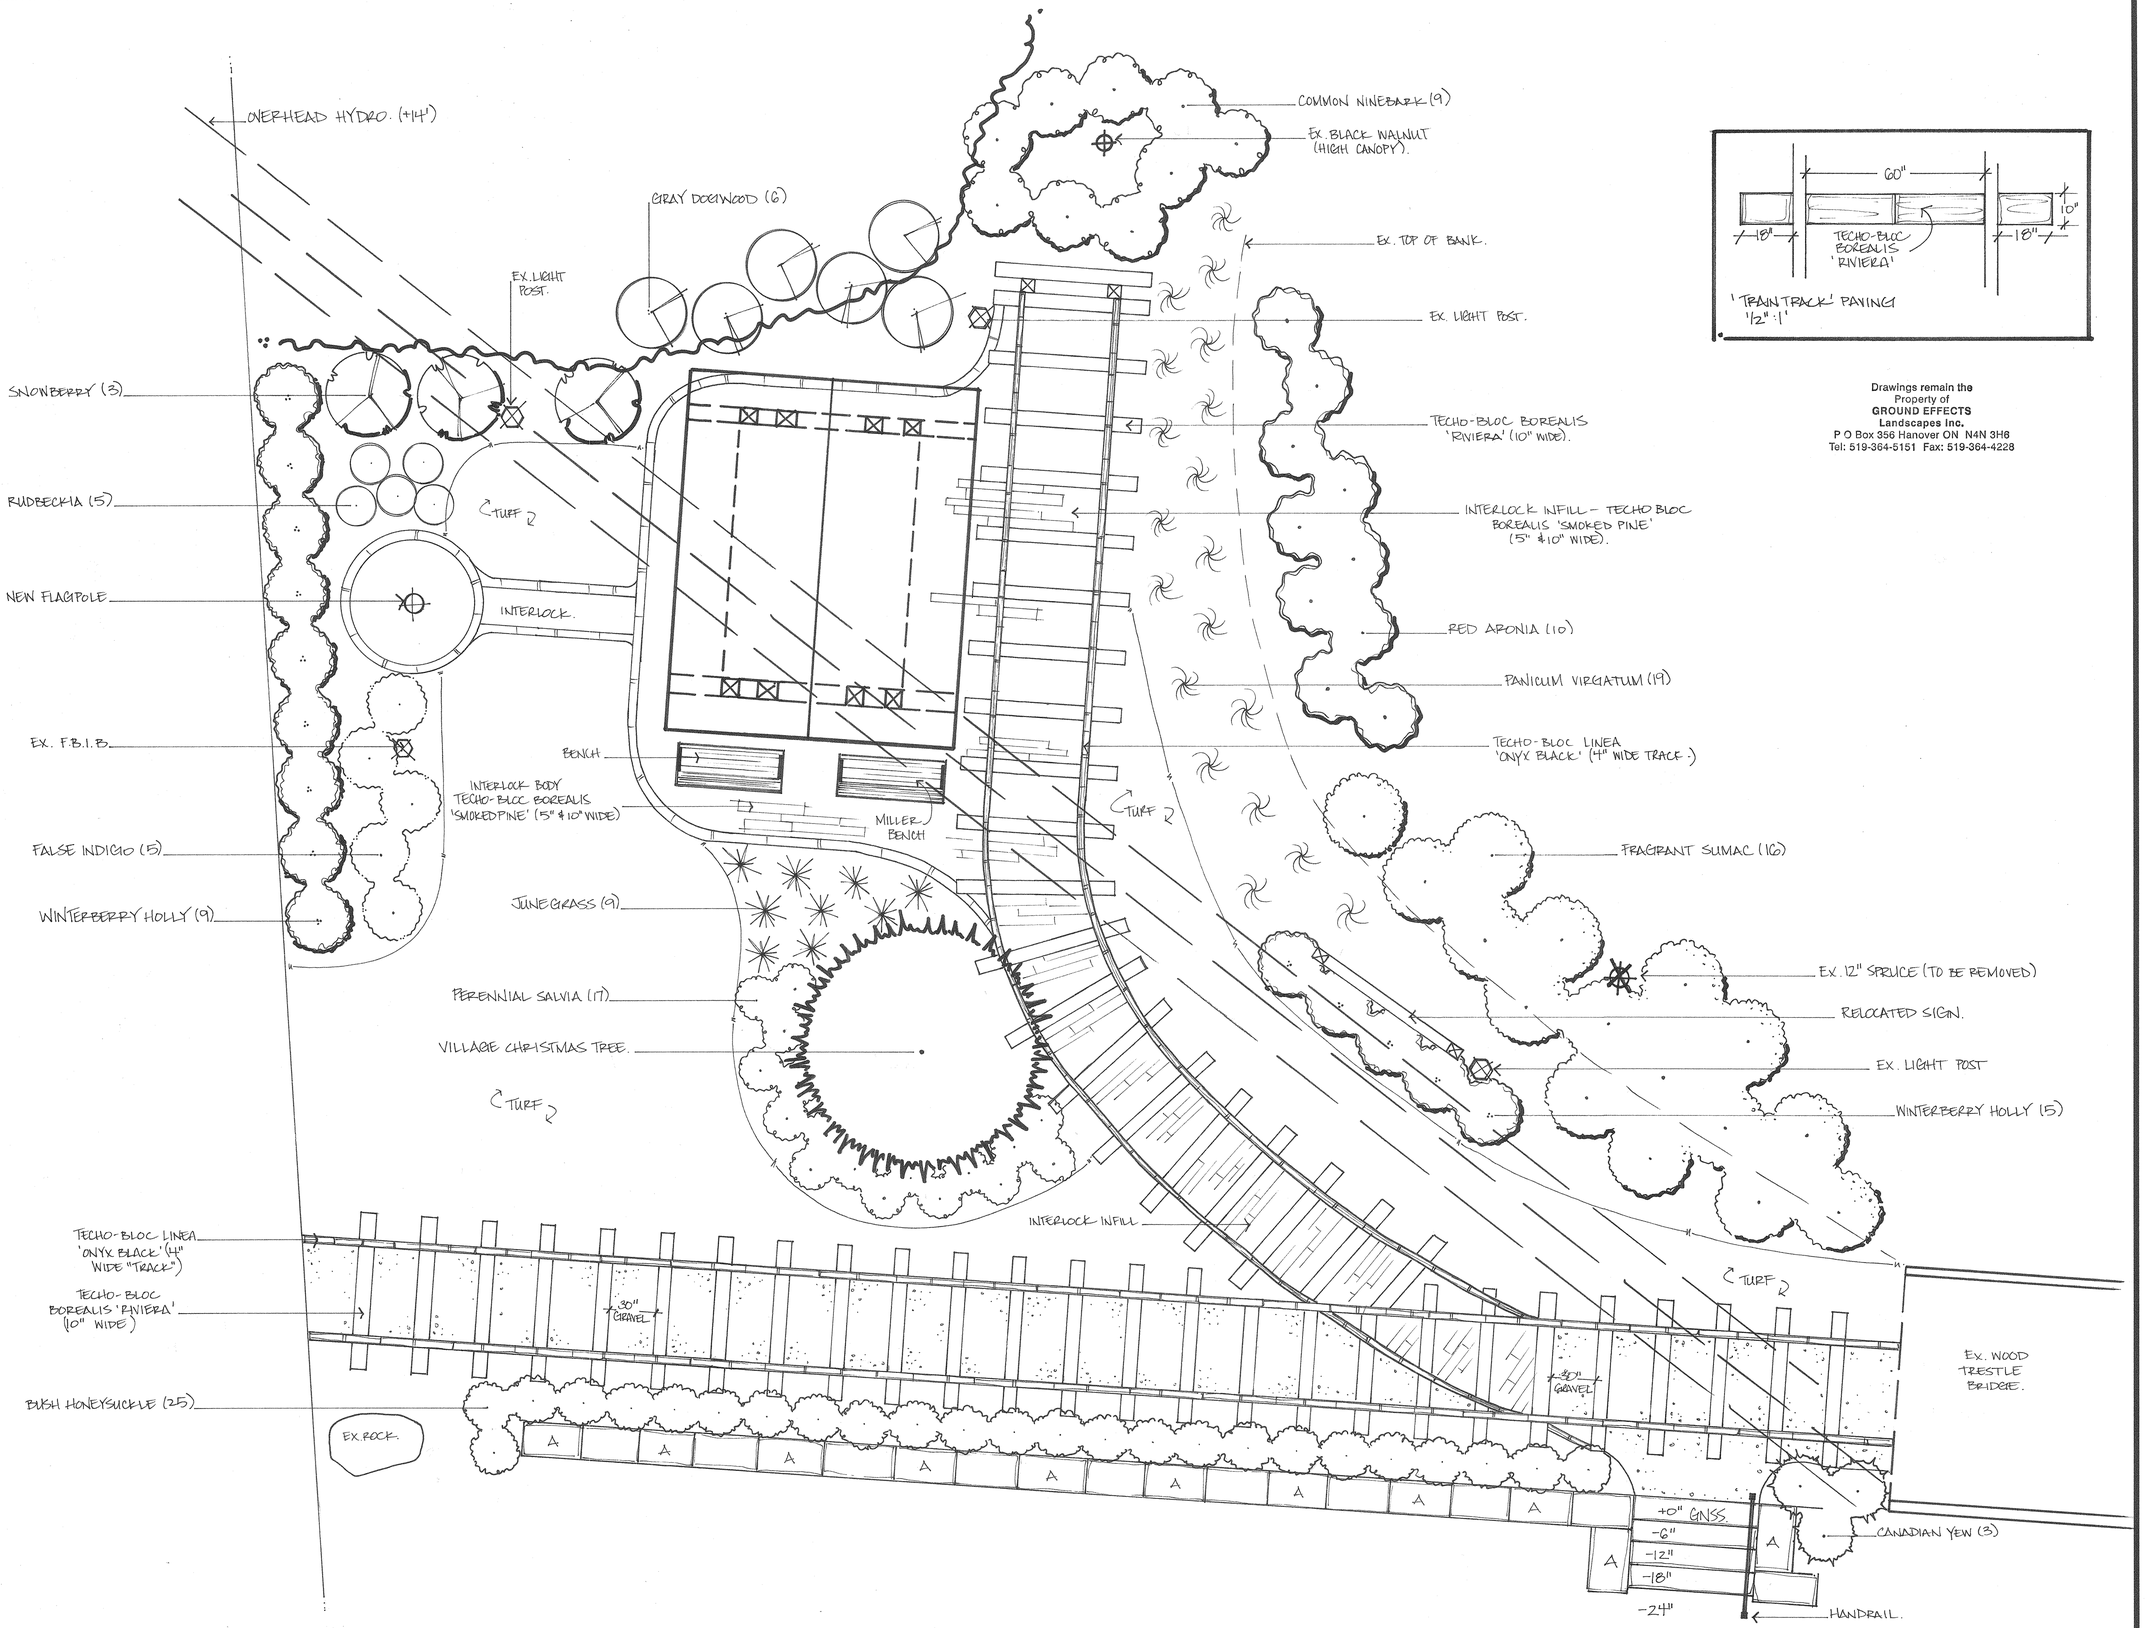


Drawings remain the Property of
GROUND EFFECTS Landscapes Inc.
P.O Box 356 Hanover ON N4N 3H8
Tel: 519-364-5151 Fax: 519-364-4228

GENERAL NOTES

ALL DRAWINGS REMAIN THE PROPERTY OF THE LANDSCAPE ARCHITECT AND SHALL NOT BE REPRODUCED OR REUSED WITHOUT THE LANDSCAPE ARCHITECT'S WRITTEN PERMISION.

THESE DRAWINGS SHALL NOT BE USED FOR CONSTRUCTION OR TENDER PURPOSES UNLESS SIGNED AND DATED BY PAUL R. BRYDGES, LANDSCAPE ARCHITECT
MEMBER ASLA, CSLA, OALA
35 GALT ST. GUELPH, ON N1H 3G5
(519) 766-1331

PAUL R. BRYDGES — DATE
LANDSCAPE ARCHITECT

ANY ERRORS, OMISIONS OR DESCREPANCIES TO BE BROUGHT TO THE ATTENTION OF THE LANDSCAPE ARCHITECT.
THE LANDSCAPE ARCHITECT RESERVES THE RIGHT TO MAKE CHANGES ON SITE TO RESOLVE ANY DESIGN DESCREPANCIES DUE TO SITE CONDITIONS.

CONTRACTOR TO VERIFY LOCATION OF ALL SERVICES PRIOR TO COMMENCEMENT OF WORK AND OBTAIN REQUIRED LOCATE REQUESTS

ALL CONSTRUCTION MUST CONFORM TO THE CANADIAN LANDSCAPE STANDARD. WWW.CSLA-AAPC.CA/STANDARD
CANADIAN LANDSCAPE STANDARD
latest edition

DRAWINGS NOT TO BE SCALED

WRITTEN NOTATIONS TAKE PRECIDENCE OVER GRAPHIC REPRESENTATIONS

A — ARMOR-STONE

GNSS - GUILLOTINED NATURAL STONE STEP.

0' 2' 5' 10'

HORTICULTURAL TRADES ASSOCIATION
landscape ontario.com
Green for Life!

STAMP

A TREE FOR EVERY HERO
HIGHWAY OF HEROES TRIBUTE

BRYDGES
LANDSCAPE ARCHITECTURE INC.
DESIGN, CONSULTING & PROJECT MANAGEMENT

DRAWN BY: LP CHECKED BY:

NO.	REVISION/ISSUE	DATE

FIRM NAME AND ADDRESS
Ground Effects Landscapes

PROJECT NAME AND ADDRESS
HERITAGE BRIDGE PARK

PROJECT	SHEET
17239 FL69	1 OF 1.
DATE: NOV. 28. 2017	
SCALE: 1/4" : 1'	